CONCEPT PLAN ROUNDABOUT

LYONS ROAD & TARTON ROAD

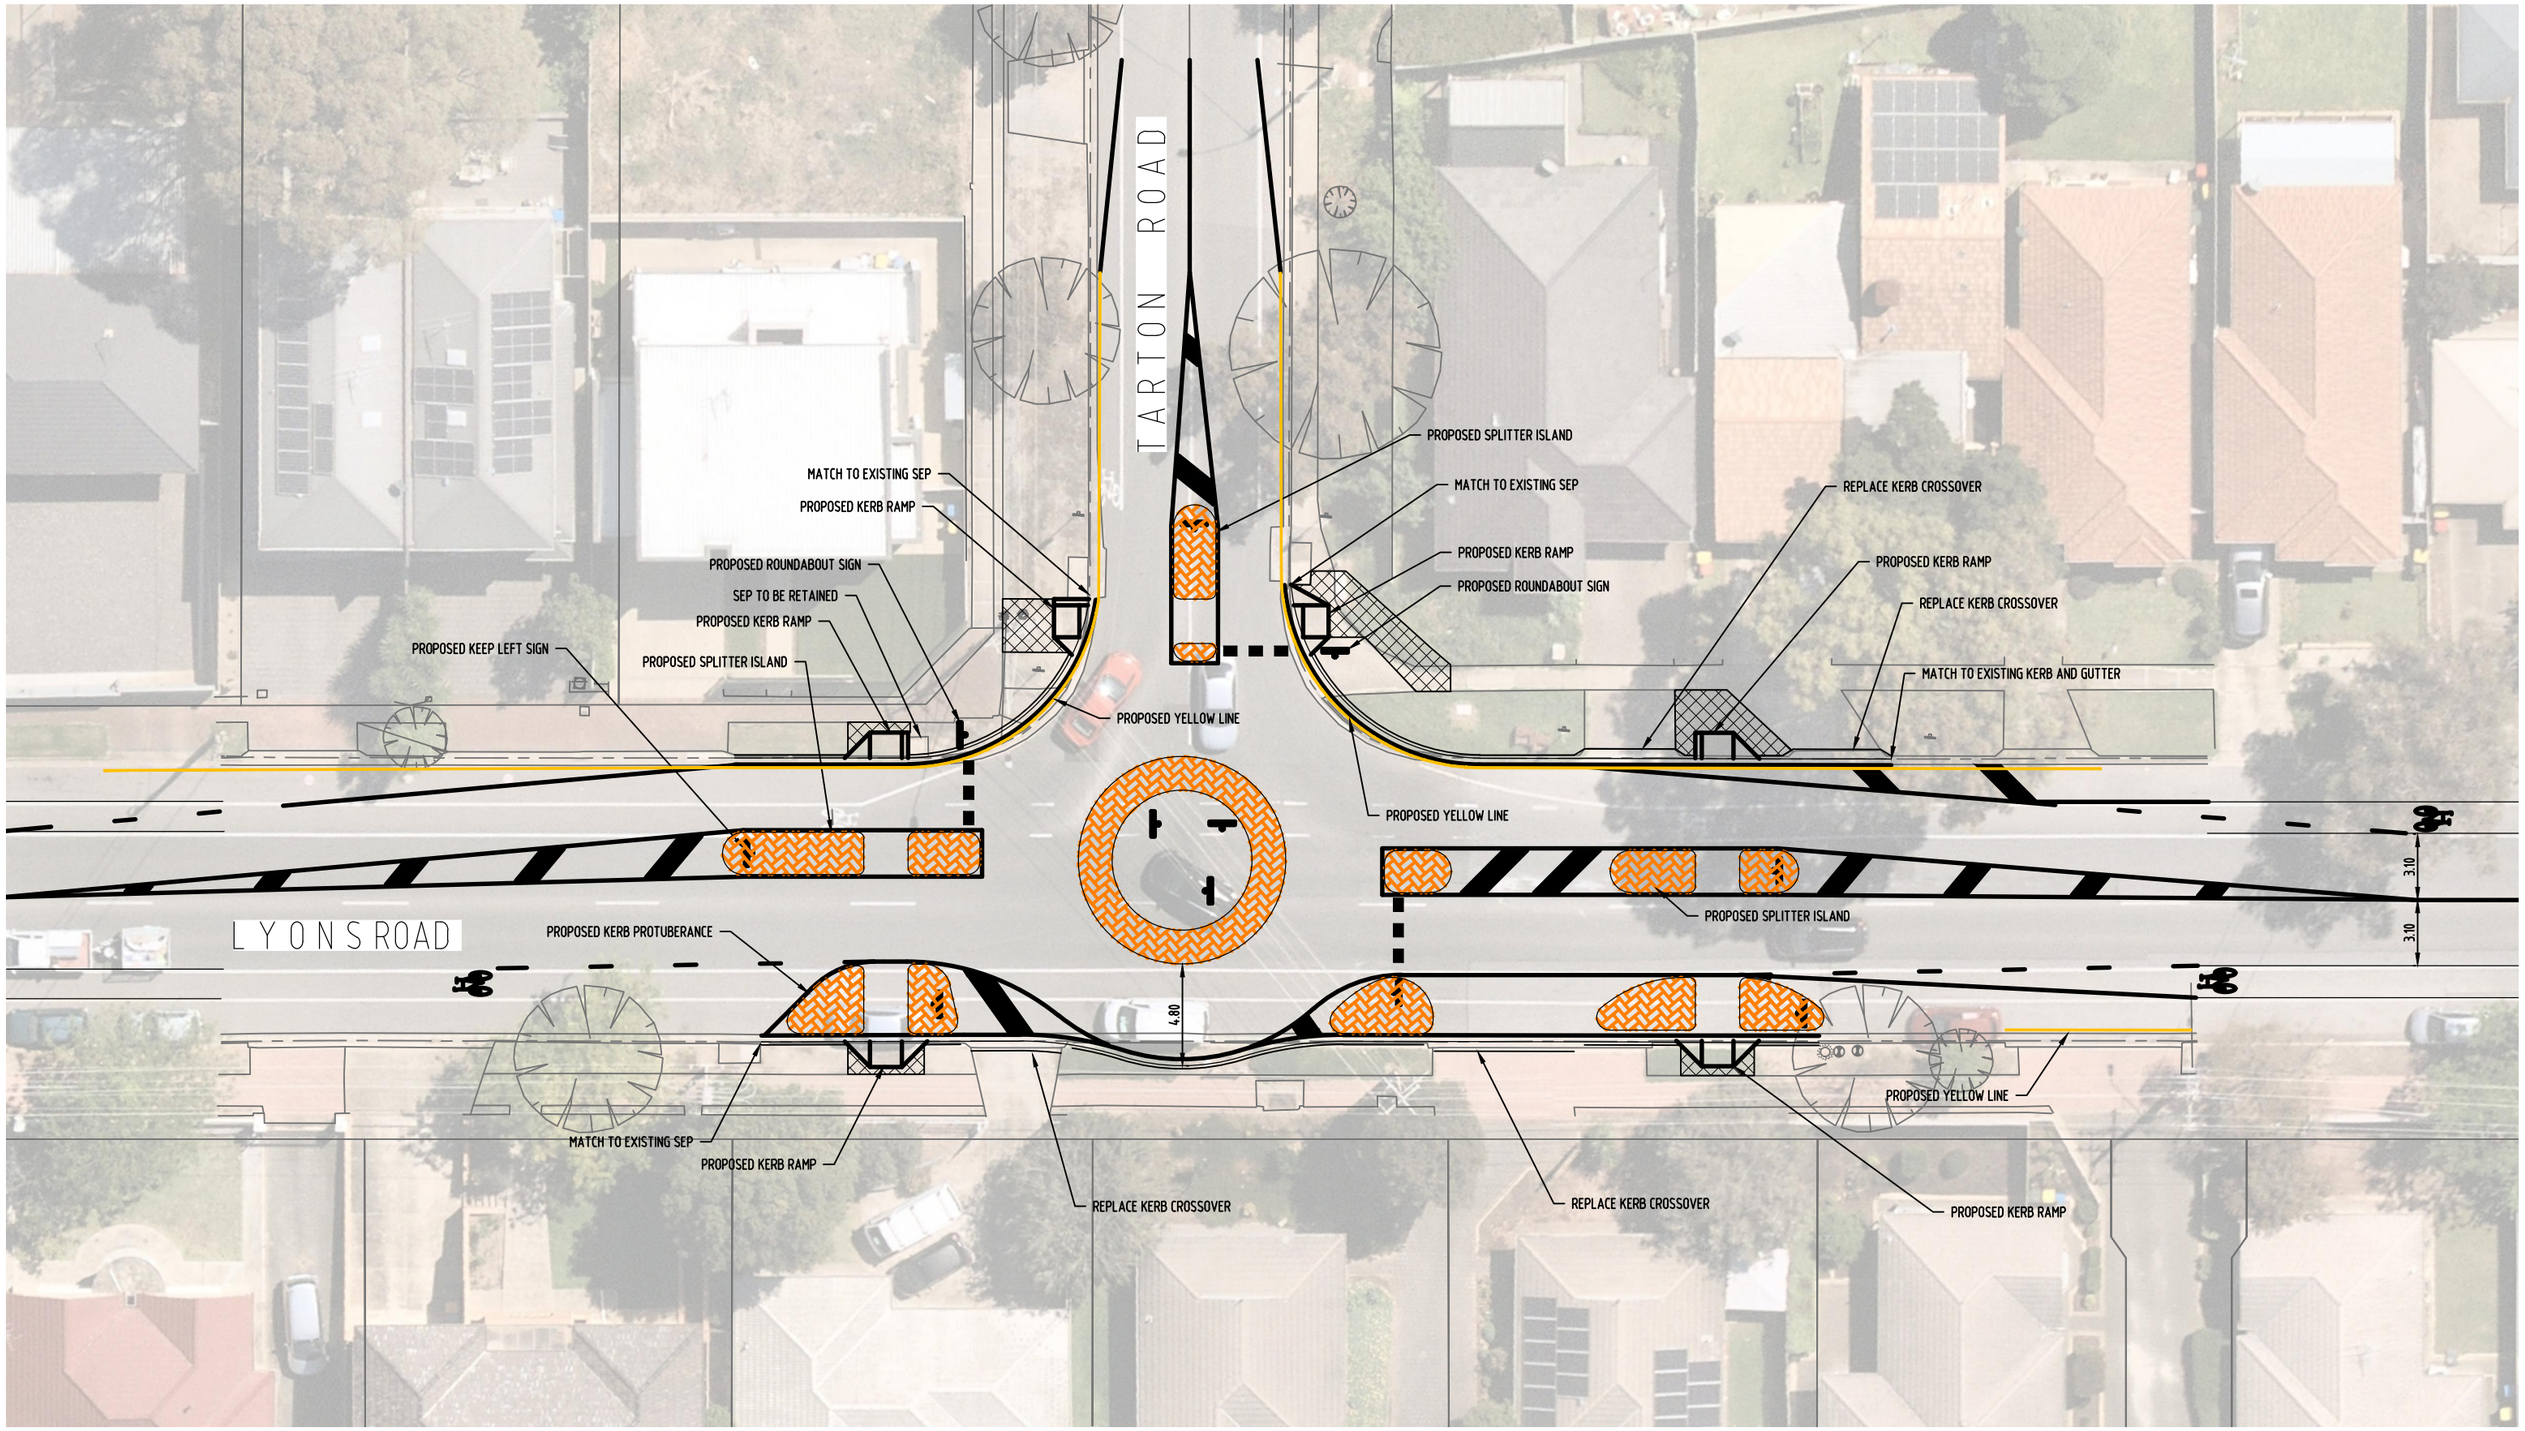

4 2 0 4 8

SCALE BAR (m)