




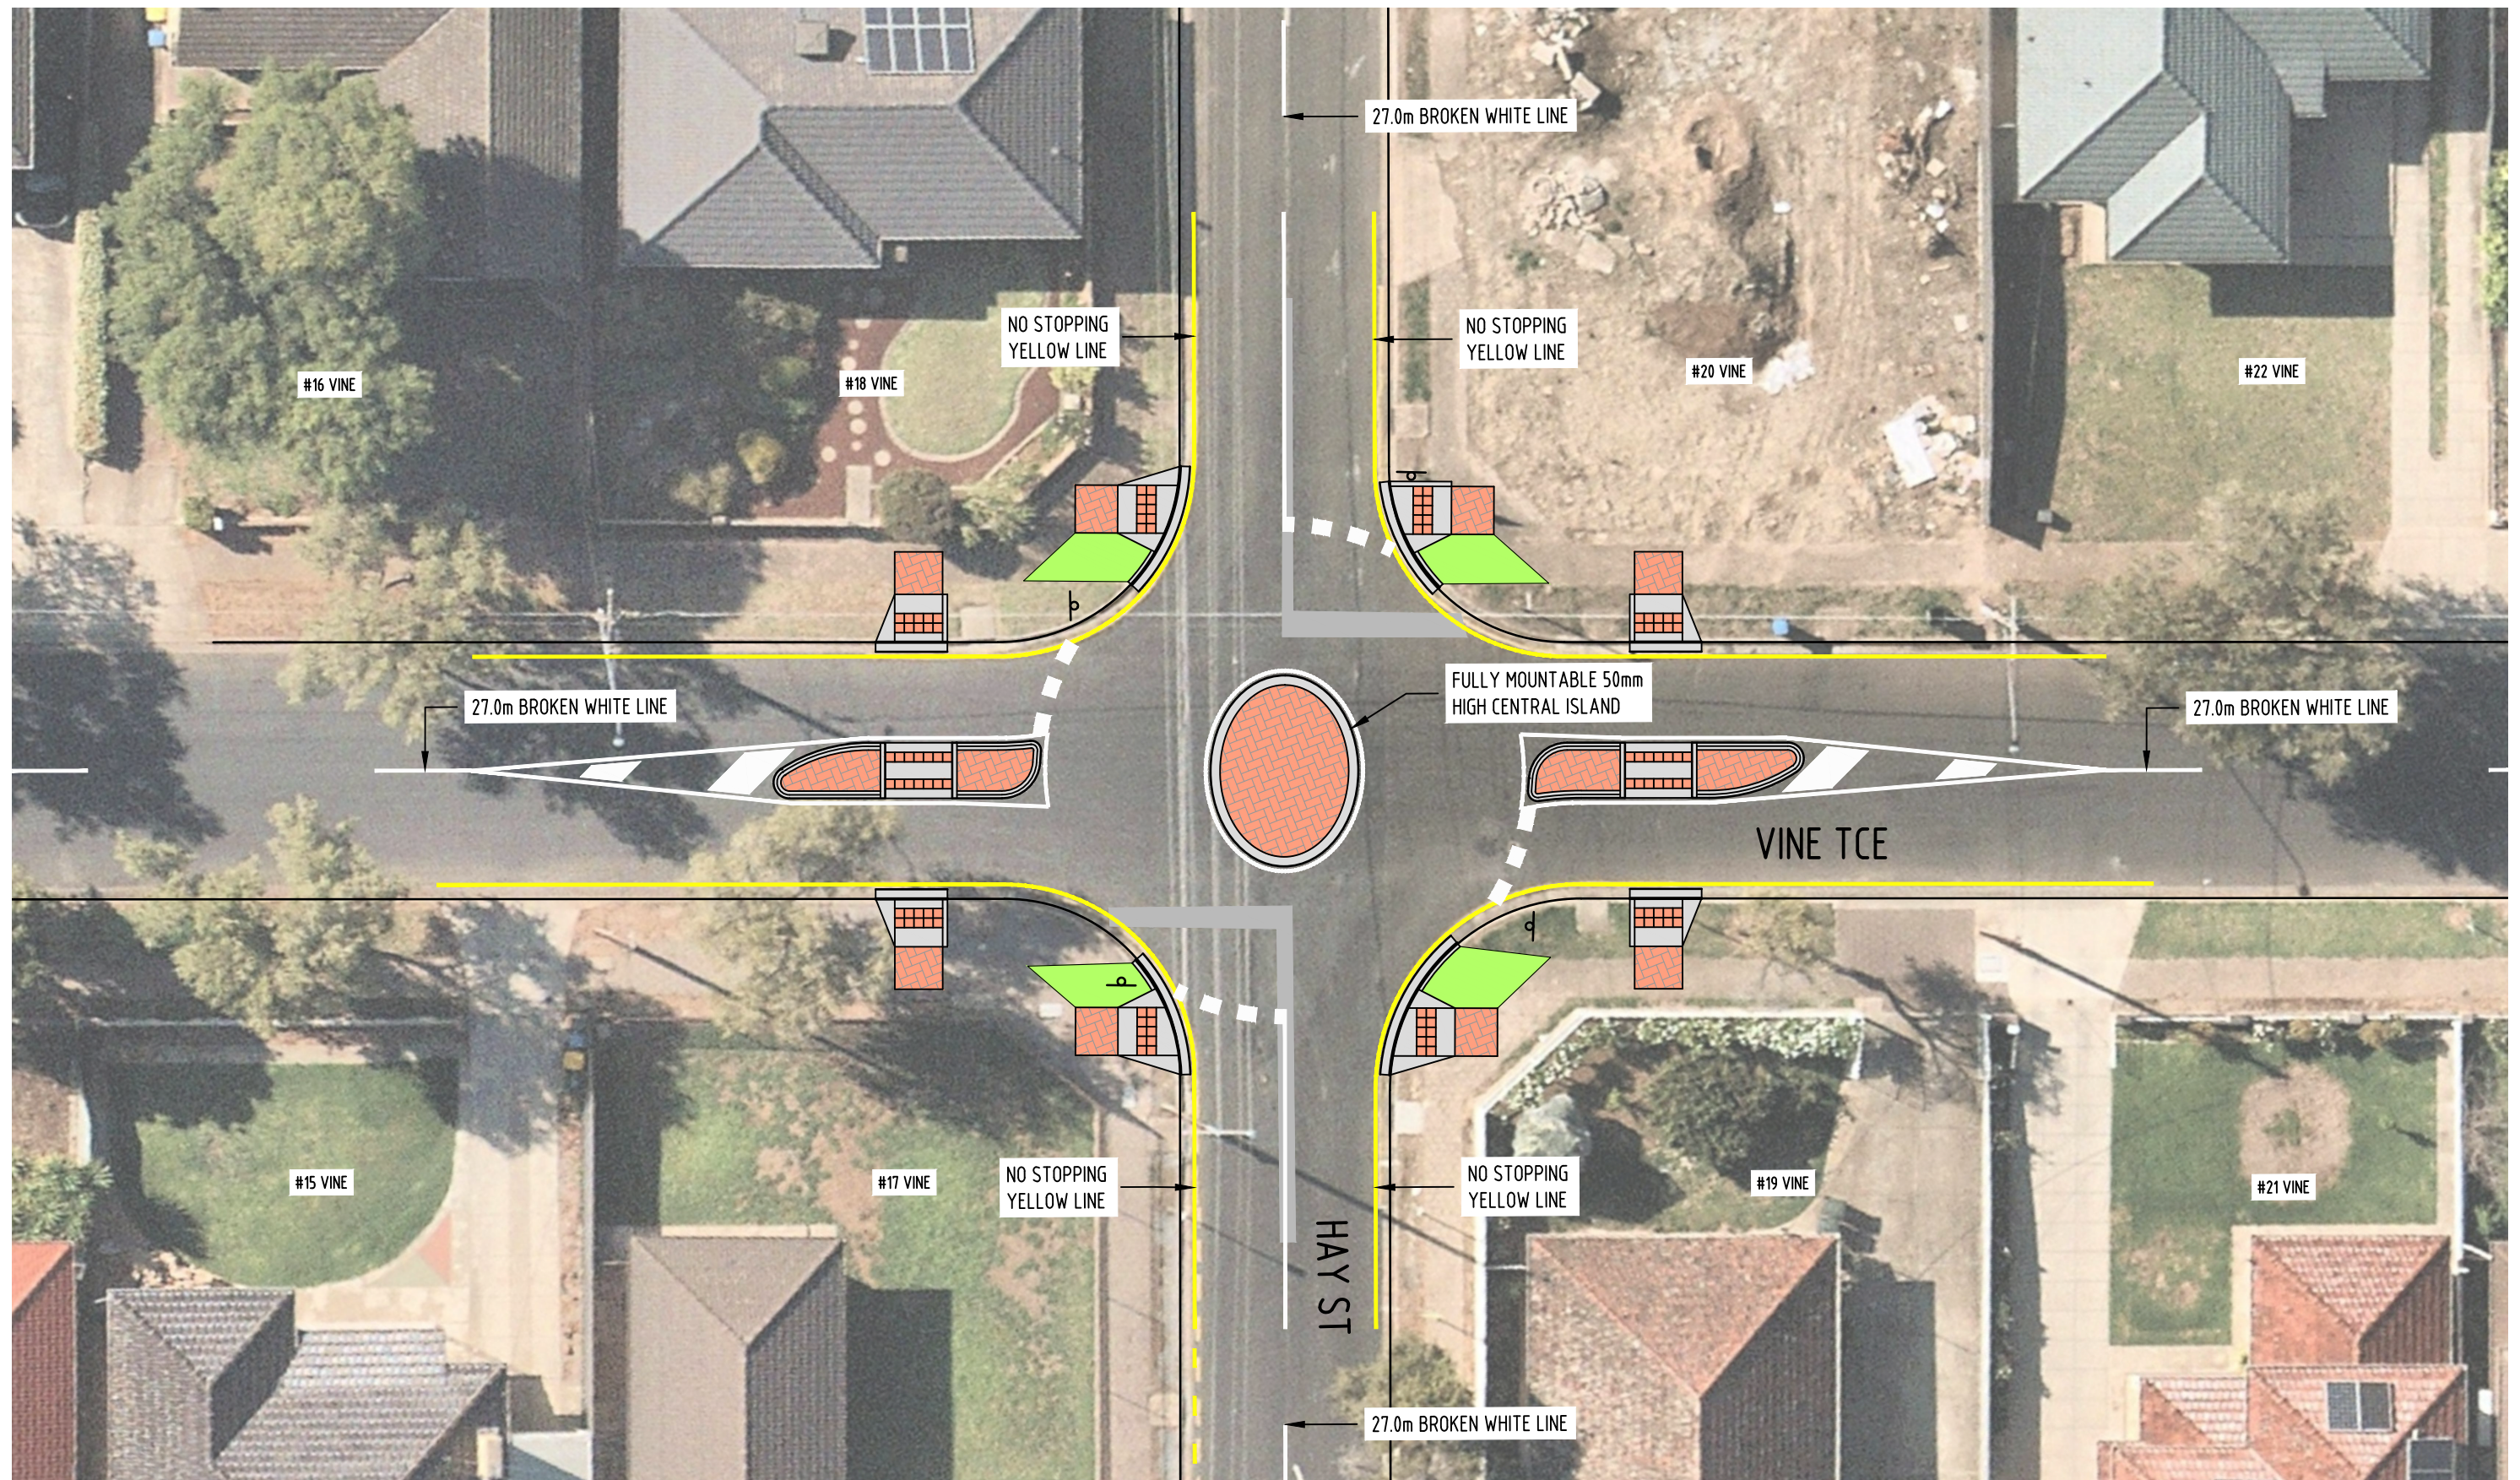

CONCEPTUAL DESIGN

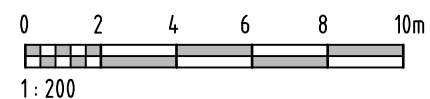

DESCRIPTION HAY ST AND VINE TCE, KLEMZIG - MINI ROUNDABOUT

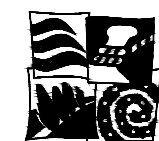

CITY OF
Port Adelaide Enfield

City of Port Adelaide Enfield
163 St Vincent Street
Port Adelaide, South Australia
PO Box 110 Port Adelaide SA 5015
Phone: (08) 8405 6600
Homepage: www.portenf.sa.gov.au
Email: custserv@portenf.sa.gov.au

DATE	18.03.2020
SCALE	1:200
REFERENCE	CITY ASSETS
REVISION	CONCEPT
ENGINEER	S.CHAMPION