


ROAD CLOSURE INITIAL CONSULTATION PLAN

112, 114, 116, 118, 120, 122 & 124 Mead Street, Peterhead

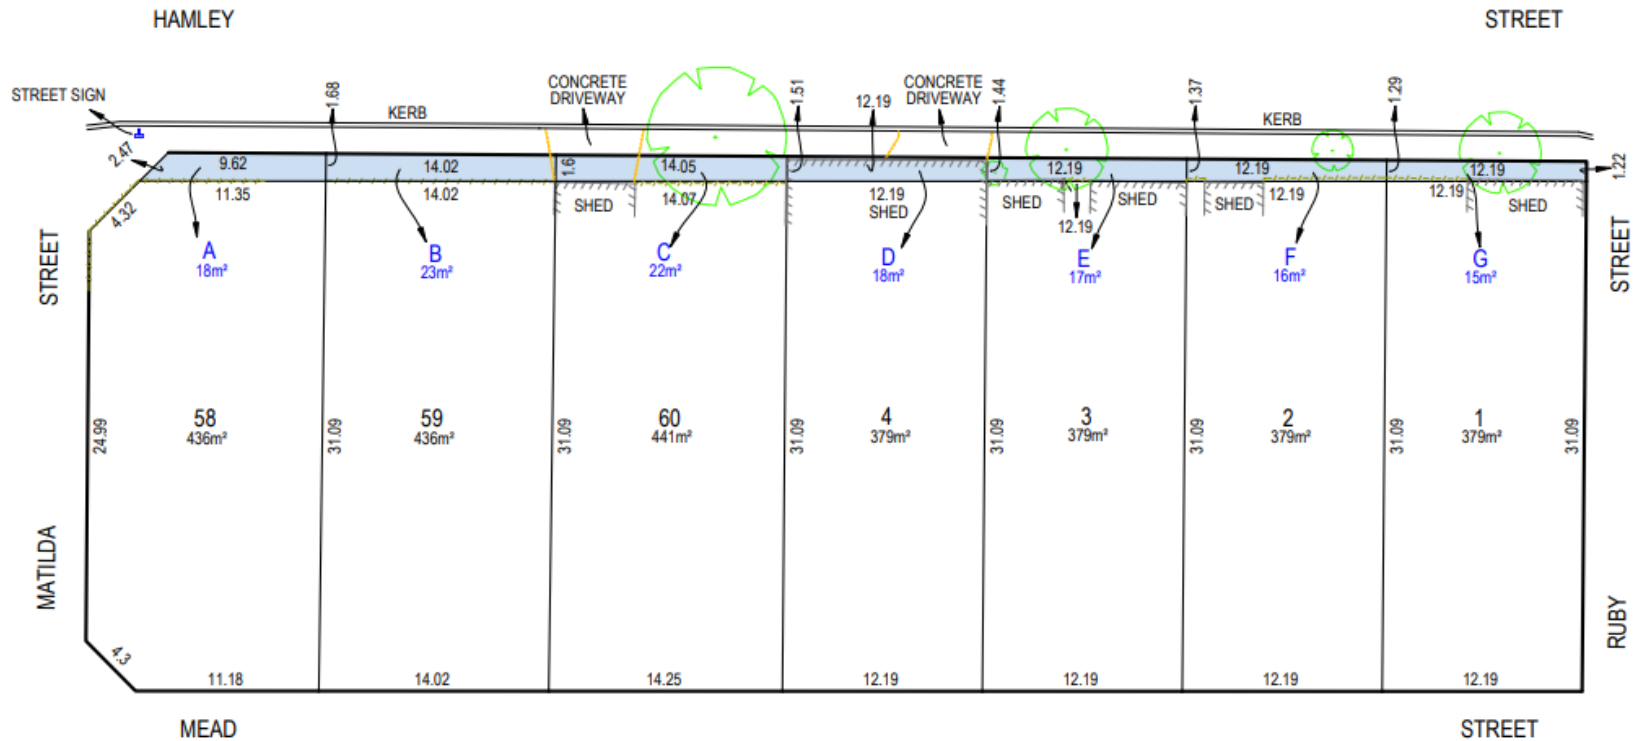

LEGEND



TREE
FENCE
BUILDING
BOUNDARY
PAVING
STREET SIGN

ALLOTMENT: LOTS 58,59,60 IN F4425 & LOTS 1,2,3,4 IN D1113
IN THE AREA NAMED: PETERHEAD
HUNDRED OF: PORT ADELAIDE
CERTIFICATE OF TITLE: CT5788/897, CT5511/967, CT5501/190, CT5789/587, CT5437/534, CT5330/338, CT5396/393

ORIGINAL SIZE A3

NOTES THE DIMENSIONS AND AREAS SHOWN ON THIS PLAN ARE APPROXIMATE ONLY. FINAL FIGURES ARE TO BE DETERMINED BY A LICENSED SURVEYOR

THE PURPOSE OF THIS PLAN IS FOR CONSULTATION ONLY WITH OWNERS AND IS NOT THE PRELIMINARY ROAD CLOSING PLAN

AREAS IN BLUE SHADED AREA REPRESENT ROAD CLOSURE PER ALLOTMENT

