
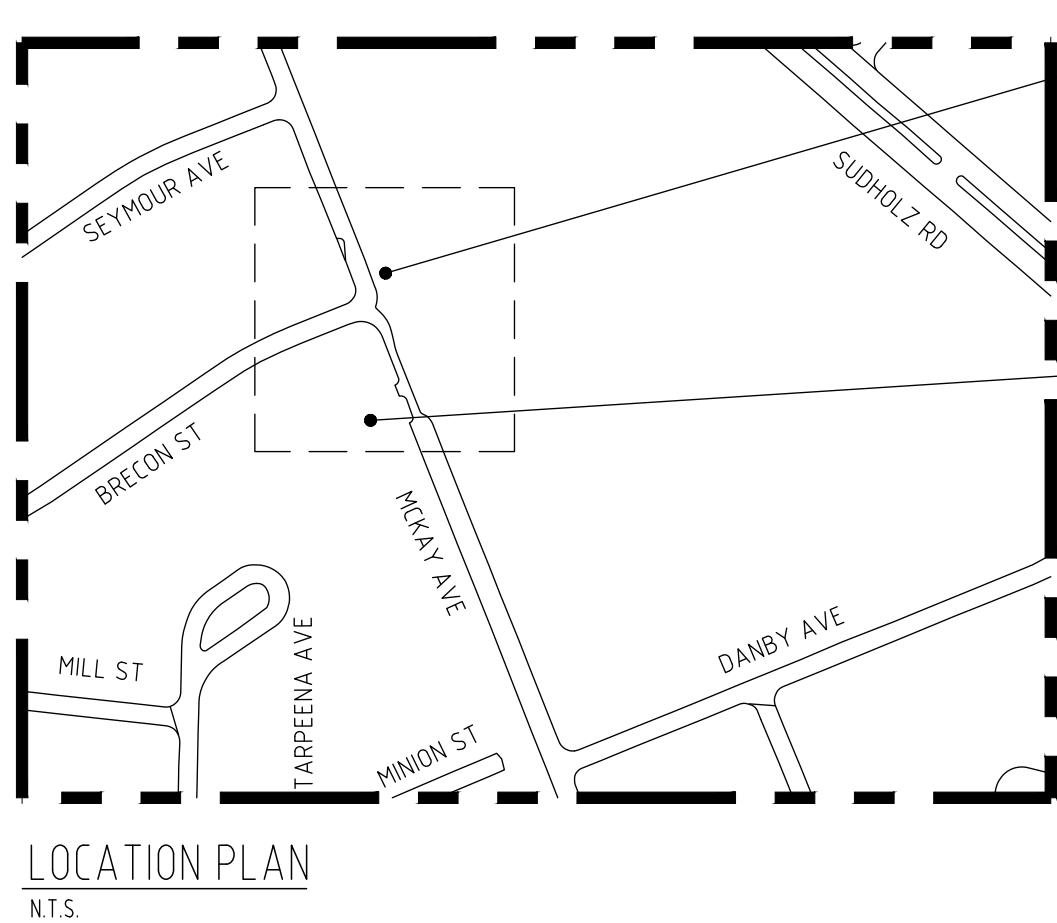


BRECON STREET / MCKAY AVE INTERSECTION MODIFICATIONS

WINDSOR GARDENS

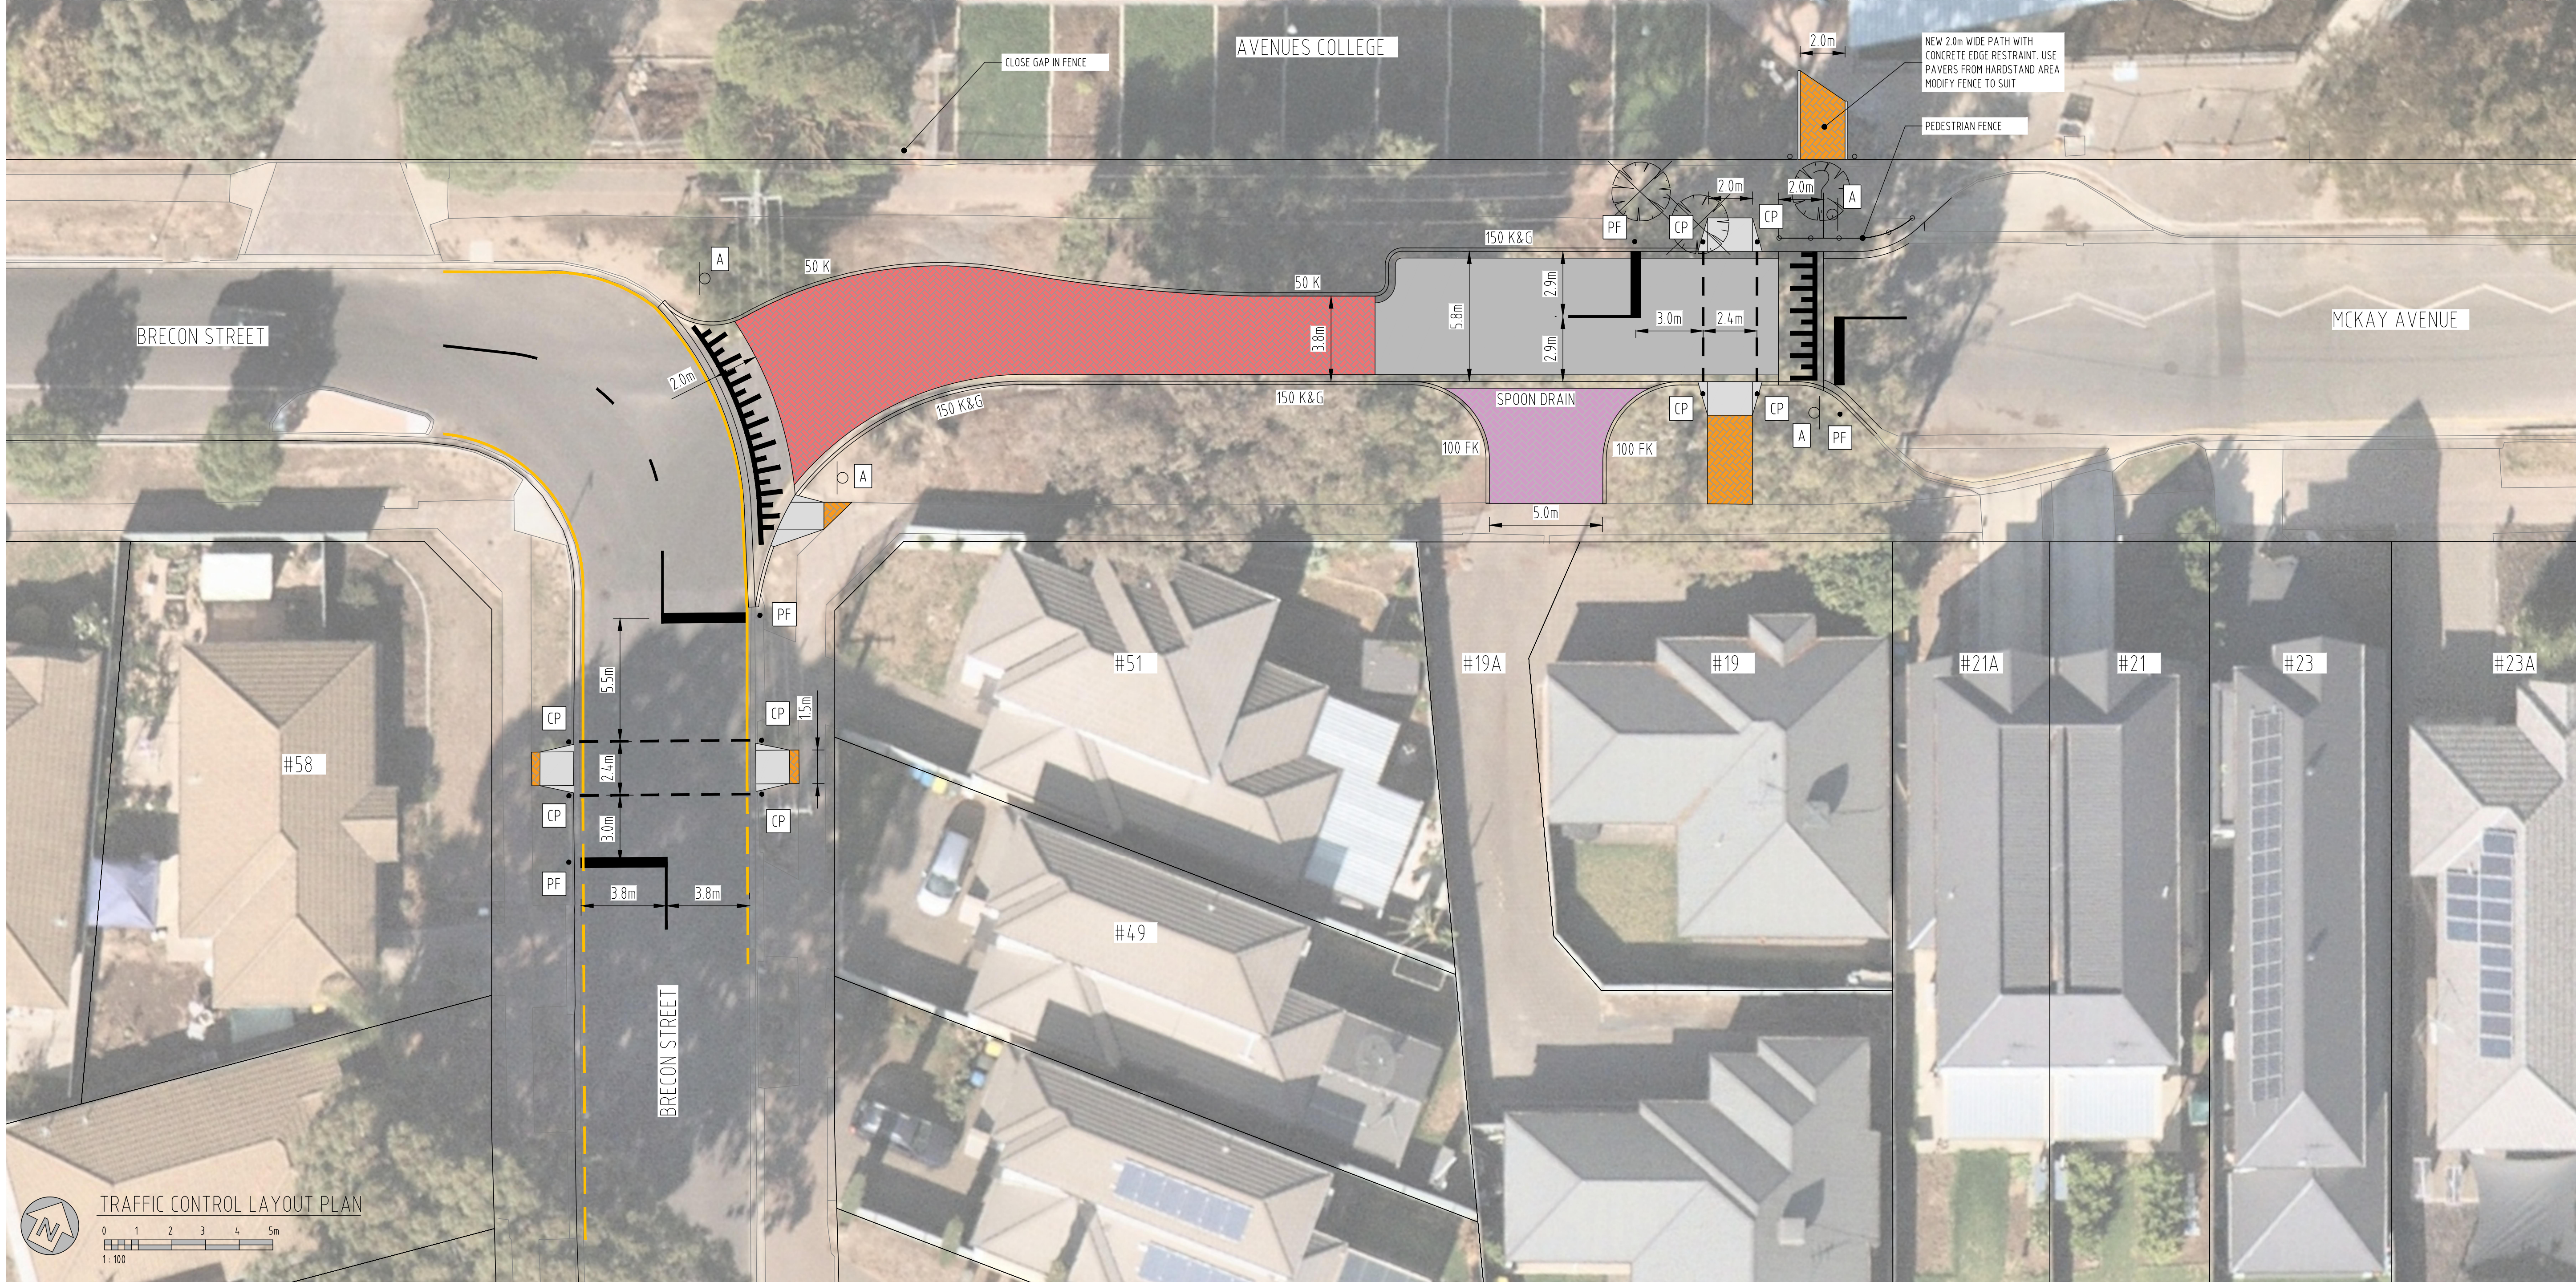

SURVEY STATION
E: 269984.5544
N: 6142082.6356
RL: 6.73

SURVEY STATION
E: 269968.4059
N: 6142024.7051
RL: 7.06

LEGEND:

- ASPHALT
- STENCILED ASPHALT
- CONCRETE
- FOOTPATH PAVERS
- PERMIABLE PAVERS
- CROSSWALK POST
- POST AND FLAG
- TREE TO BE REMOVED
- TREE TO BE ASSESSED POSSIBLE REMOVAL DURING CONSTRUCTION

KERB LEGEND:



- 150 K
- 100 K
- 100 HIGH
- 150 HIGH
- 200 HIGH
- DMX FK
- K
- KG
- KT
- PK
- DRIVEWAY CROSSOVER
- FLUSH KERB
- KERB
- KERB & GUTTER
- KERB & TRAY
- PROTUBERANCE KERB

LINEMARKING LEGEND:

- NO STOPPING ANYTIME
- NO STOPPING 8AM - 9AM, 3PM - 4PM SCHOOL DAYS

SIGN LEGEND:

- SIGN A
- NO ENTRY
- 7AM-7PM
- BUSES EXCEPTED
- ACCESS TO 19 & 19A EXCEPTED

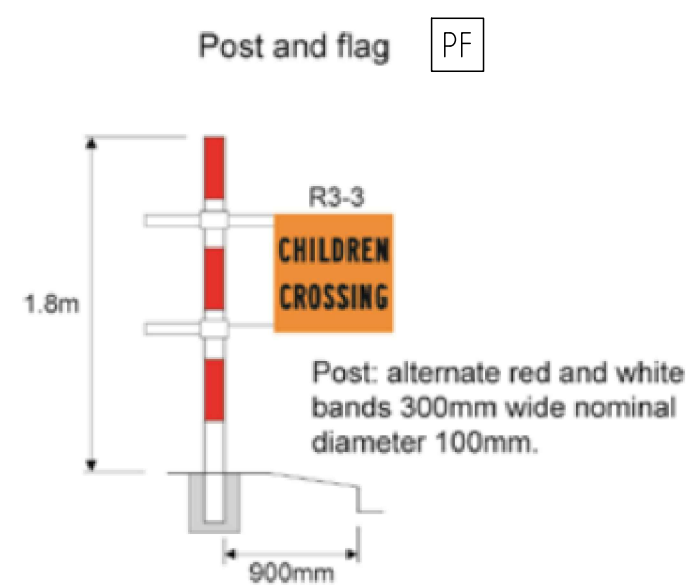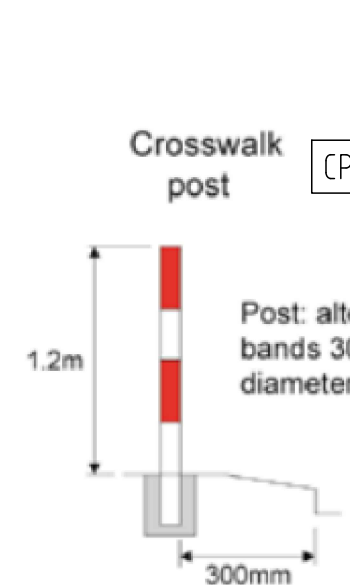

DRAWING REVISION HISTORY			
REV	REMARKS	DESIGNED	DATE
A	ISSUED FOR CONSULTATION	J.TAMAS	15.02.2023

City of Port Adelaide Enfield 163 St. Vincent Street Port Adelaide, South Australia PO Box 110 Port Adelaide SA 5015 Tel: (08) 8405 6600 www.cityofpae.sa.gov.au service@cityofpae.sa.gov.au	

TITLE	TRAFFIC CONTROL PLAN
DESCRIPTION	BRECON STREET / MCKAY AVE INTERSECTION MODIFICATIONS WINDSOR GARDENS
DRAWING	14 - 227 - 2
A1	